

T08N-R01W-19\_0000\_MCS

Eugene Stansifer  
Sec H - Perry Twp.

That Road 268.5

26.60 N  
78.23 E  
37.41 N  
3.00 E  
18.22 N  
9.79 E  
12.00 E  
210.56 N

Replace John's Ditch

Rockport Road

Scale 1" = 200'

N 240 30' E  
131.25'

Southern 2

Southern 3

4

5

6

7

8

9

10

11

12

13

N 26 53' E  
154.34'  
N 50 06' W  
306.50'

(272.38 E  
1039.60 N

371' Road Easement 371'

785.47

650

650

650

650

389.63

388.10

358.00

386.57

389.36

NANCY & CLARENCE  
BARNUM F.F.T.

332.54

332.54

2.02 A.C.

328.82


218.82

330'

110'

110'

1407 East  
50' North

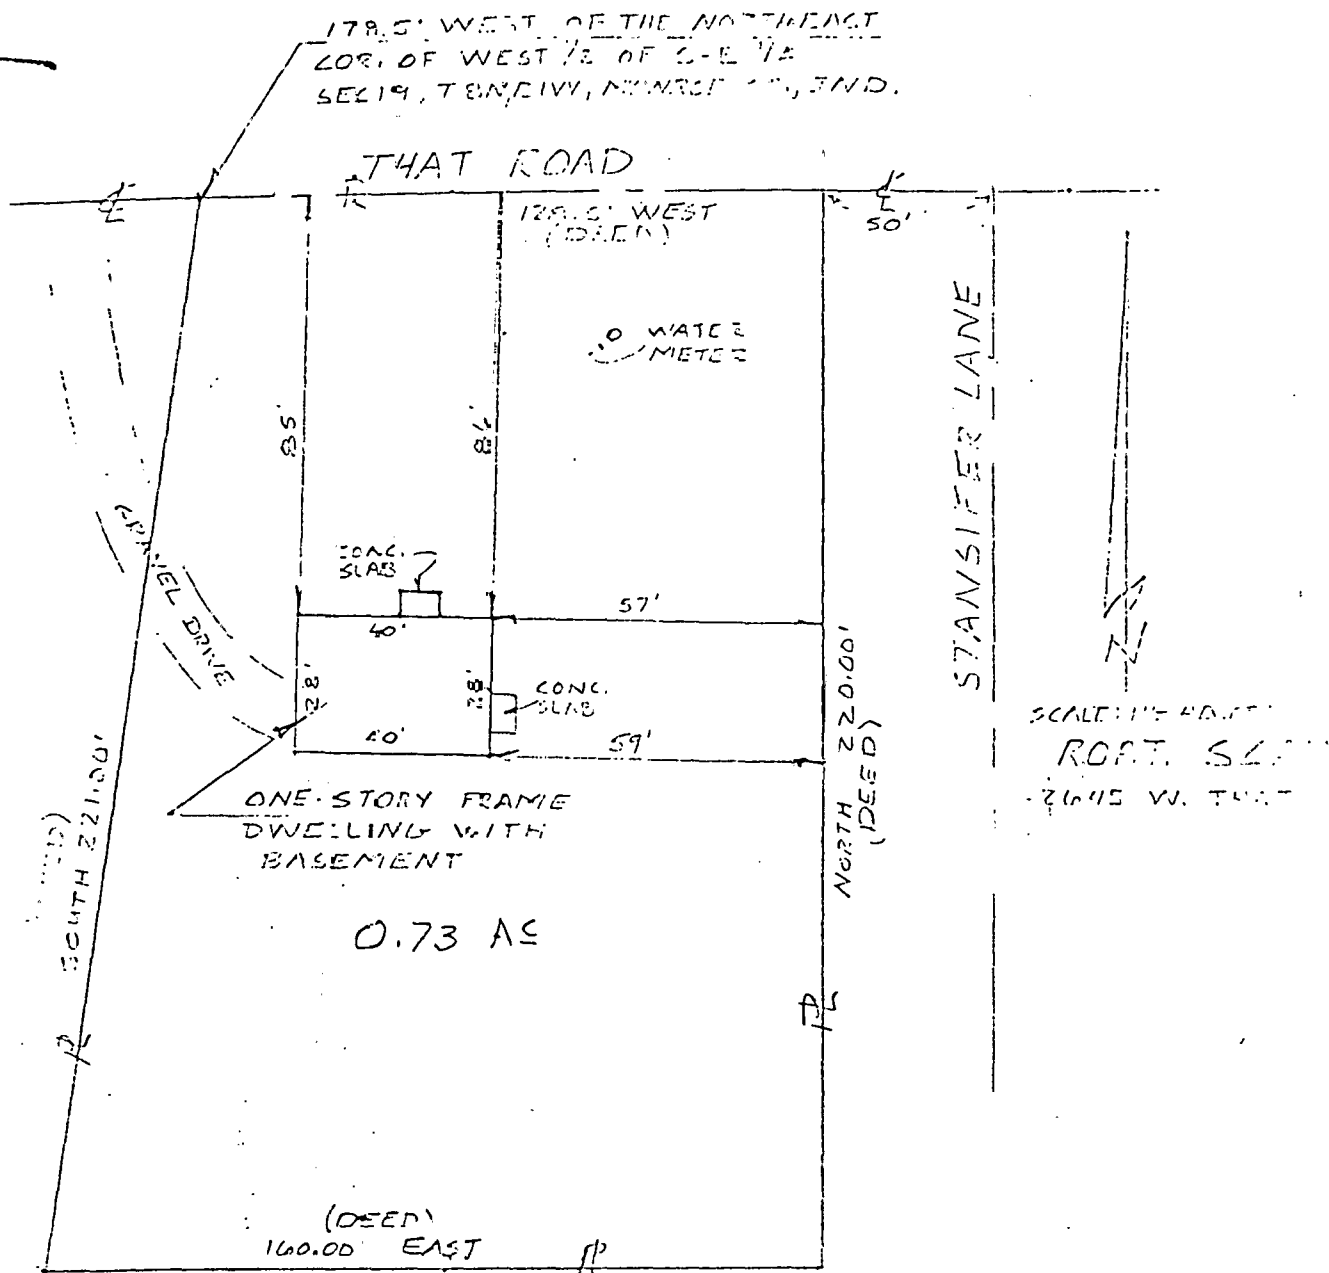


**FILED**

MAY 10 1979

John W. Davis  
Auditor Monroe County, Indiana

*Lee Utt*  
Lee Utt, R. L. S. # S0089, Indiana  
1604 South Henderson St.  
Bloomington, Indiana 47401

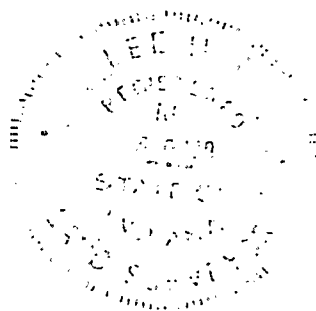

A part of the Southwest quarter of Section 19, Township 8 North, Range 1 West, Monroe County, Indiana, described as follows: Beginning at a point 1615.79 feet North and 223.45 feet East of the Southwest corner of the said Southwest quarter and on the centerline of Roackport Road; thence North 26°53' East along the road centerline for 400.00 feet; thence North 24°30' East along the road centerline for 100.00 feet; thence South 85°47' East for 303.00 feet; thence North 24°30' East for 27.00 feet; thence East for 300.00 feet; thence South for 600.00 feet; thence West for 600.00 feet; thence North 69°27' West for 32.00 feet; thence North 56°06' West for 300.00 feet and to the point of beginning. Containing in all 32.00 acres, more or less.



LEE UTT  
REGISTERED LAND SURVEYOR NO. 50089, INDIANA  
OFFICE PHONE 332-6366 HOME PHONE 825-3981  
1604 SOUTH HENDERSON  
BLOOMINGTON, INDIANA 47401

CERTIFICATE OF SURVEY

State of Indiana  
County of Monroe SS:


I, Lee Utt, duly licensed Land Surveyor No. 50089, do hereby certify that the attached plat represents a survey of the lands and related improvements described as follows, to-wit:


A part of the Southwest quarter of Section 19, Township 8 North, Range 1 West, bounded and described as follows, to-wit:  
Beginning at a point that is 178.5 feet West of the Northeast corner of the West half of the Southwest quarter of Section 19, and in the center of That Road; thence South 221 feet and to the Southwest corner of that tract of land conveyed by Eugene Stansifer and Hazel E. Stansifer, to Charles Langley and Thomas Langley by Warranty Deed dated May 23, 1972; thence East 160 feet and to the West line of the right of way tract conveyed by said Eugene Stansifer and Hazel E. Stansifer, to the County Commissioners of Monroe County, Indiana; thence North 220 feet and to the centerline of That Road; thence West 128.5 feet over and along the center line of That Road and to the point of beginning.

I further certify that:

1. All improvements on said tract are shown on the attached plat and lie within boundaries of said tract.
2. There are no encroachments upon the described tract by any improvements appurtenant to adjoining tracts.

In witness whereof I have hereunto attached my hand and seal at Bloomington, Indiana, this 26th day of April, 1979.

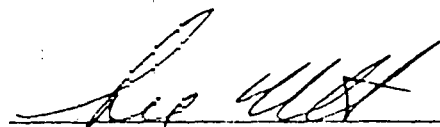  
\_\_\_\_\_  
Lee Utt, R. L. S. # 50089, Indiana

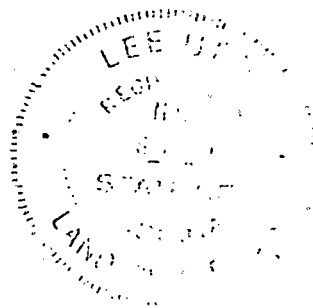

IRON PIN

WEST - 92.00'

STONE


0.42 ACRES

1" = 30'

AUG 17, 1973


## ENGINEER'S PLAT-THOMAS LANGLEY PROPERTY

Description: A part of the Southwest quarter of the Northwest quarter of Section 19, Township 8 North, Range 1 West, in Monroe County, Indiana, described as follows: beginning at the Southeast corner of the said quarter quarter; thence North for 200.00 feet; thence West for 92.00 feet; thence South for 200.00 feet; add to the centerline of a county road; thence along the centerline of the said road for 92.00 feet and to the point of beginning. Containing in all 0.42 acres more or less. Subject to a 25.00 feet road easement along the county road.

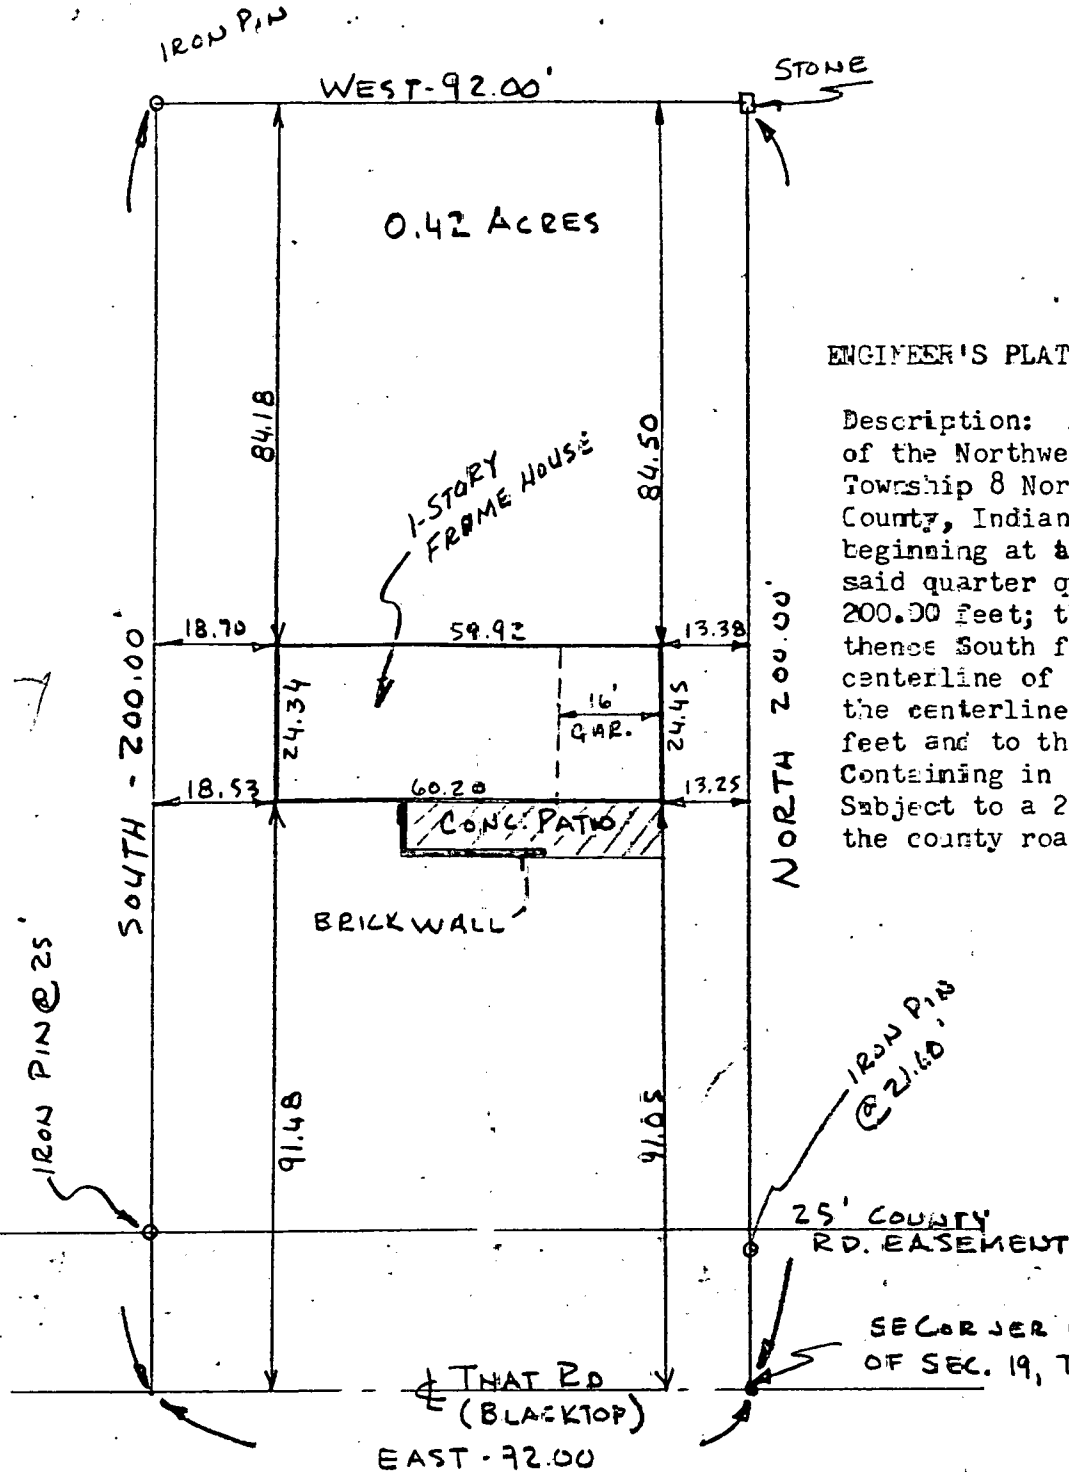


Engineer's certification: I hereby certify that the plat shown above is a true and correct representation of a survey completed under my supervision. I further certify that there are no encroachments either upon or by the described property.

Raymond Graham  
 Raymond Graham-RPE 8409-Indiana  
 3215 N. Smith Pike  
 Bloomington, Indiana

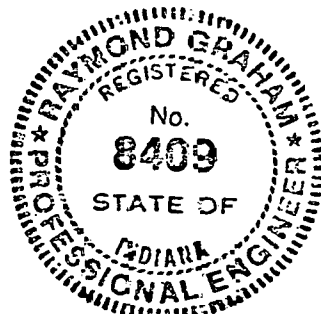


NORTHEAST CORNER  
WEST ONE HALF  
SOUTHWEST QUARTER  
SEC. 19, TWP. 8 N., R. 1 W.

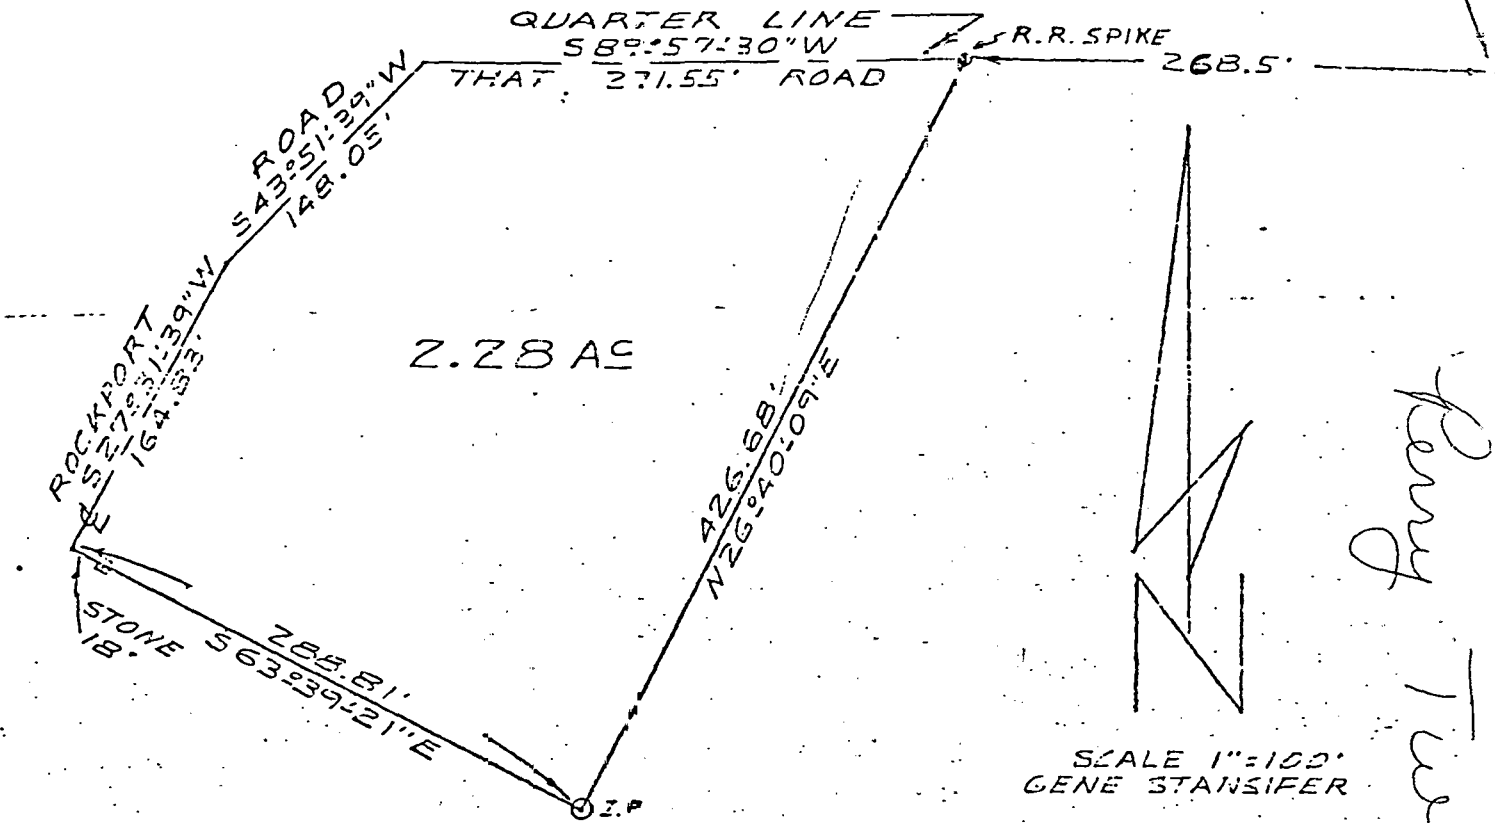

State Of Indiana  
County of Monroe SS:

I, Lee Utt, hereby certify that I am a Land Surveyor licensed in compliance with the laws of the State of Indiana; that the above plat and the following description correctly represents a survey completed by me on August 27, 1975; that all monuments shown thereon actually exist; and that their location and type are, to the best of my knowledge, accurately shown.

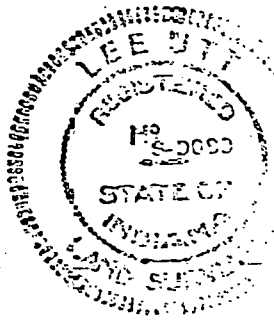

*Lee Utt*  
Lee Utt, R. L. S. # 50089, Indiana


Legal description:

A part of the West one half of the Southwest quarter of Section 19, Township 8 North, Range 1 West, Monroe County, Indiana, bounded and described as follows: Beginning at a point on the North line of said west one half, said point being 268.50 feet West of the Northeast corner of said West one half; thence from said point of beginning and with the North line of said West one half and running South 89°-57'-30" West for 271.55 feet and to the centerline of Rockport Road; thence leaving said North line and with the centerline of said Rockport Road and running South 43°-51'-39" West for 148.05 feet; thence South 27°-31'-39" West for 164.83 feet; thence leaving the centerline of said road and running South 63°-39'-21" East for 288.81 feet; thence North 26°-04'-09" East for 426.68 feet and to the point of beginning. Containing 2.28 acres, more or less.

**FILED**


FEB 8 1980

*John W. Davis*  
Auditor Monroe County, Indiana

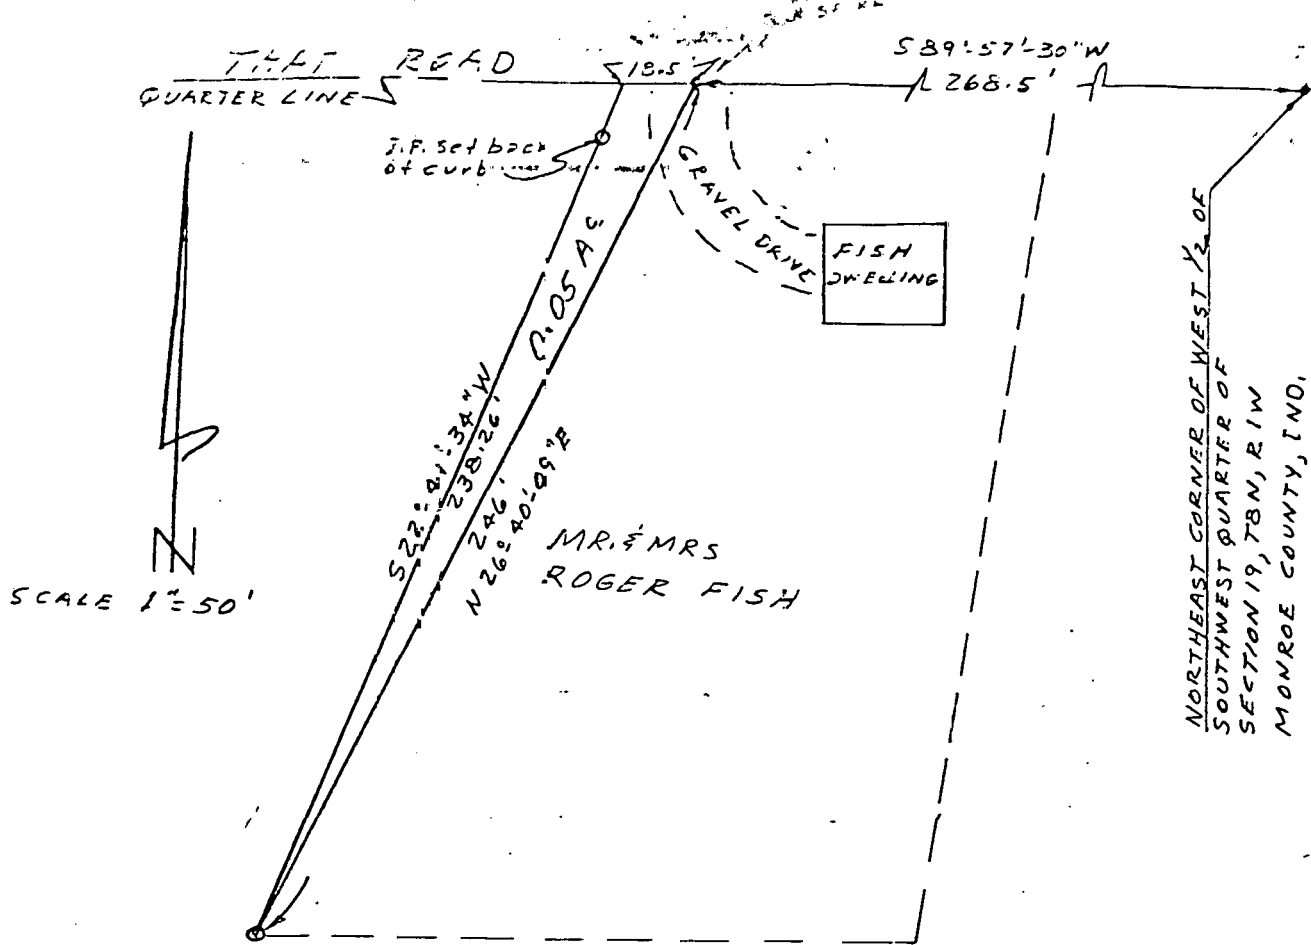

State of Indiana  
County of Monroe SS:

I, Lee Utt, hereby certify that I am a Land Surveyor licensed in compliance with the laws of the State of Indiana; that the above plat and the following description correctly represents a survey completed by me on June 14, 1976; that all monuments shown thereon actually exist; and that their location and type are, to the best of my knowledge accurately shown.

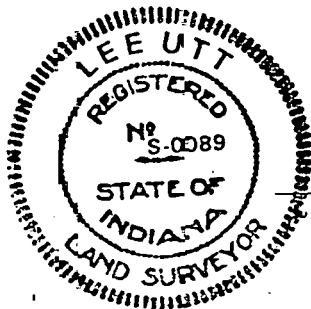

*Lee Utt*  
Lee Utt, R. L. S. # S0089, Indiana

Legal description:


A part of the West one half of the Southwest quarter of Section 19, Township 8 North, Range 1 West, Monroe County, Indiana, bounded and described as follows: Beginning at a point on the North line of said Southwest quarter, said point of beginning being 268.5 feet West of the Northeast corner of said West one half of the Southwest quarter; thence from said point of beginning and with said North line and running South 89°-57'-30" West for 18.5 feet; thence leaving said North line and running South 22°-41'-34" West for 238.26 feet; thence North 26°-40'-09" East for 246 feet and to the point of beginning. Containing 0.05 acre, more or less.

Subject to all legal highways and right-of-ways of record.

**FILED**

APR 24 1978


*John W. Davis*  
Auditor Monroe County, Indiana

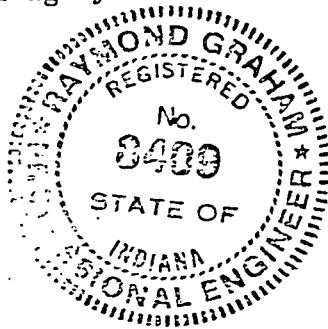

Thomas Langley to Rhodes

Raymond Graham

Raymond Graham  
Indiana RPE # 8409  
3215 N. Smith Pike  
Bloomington, Indiana

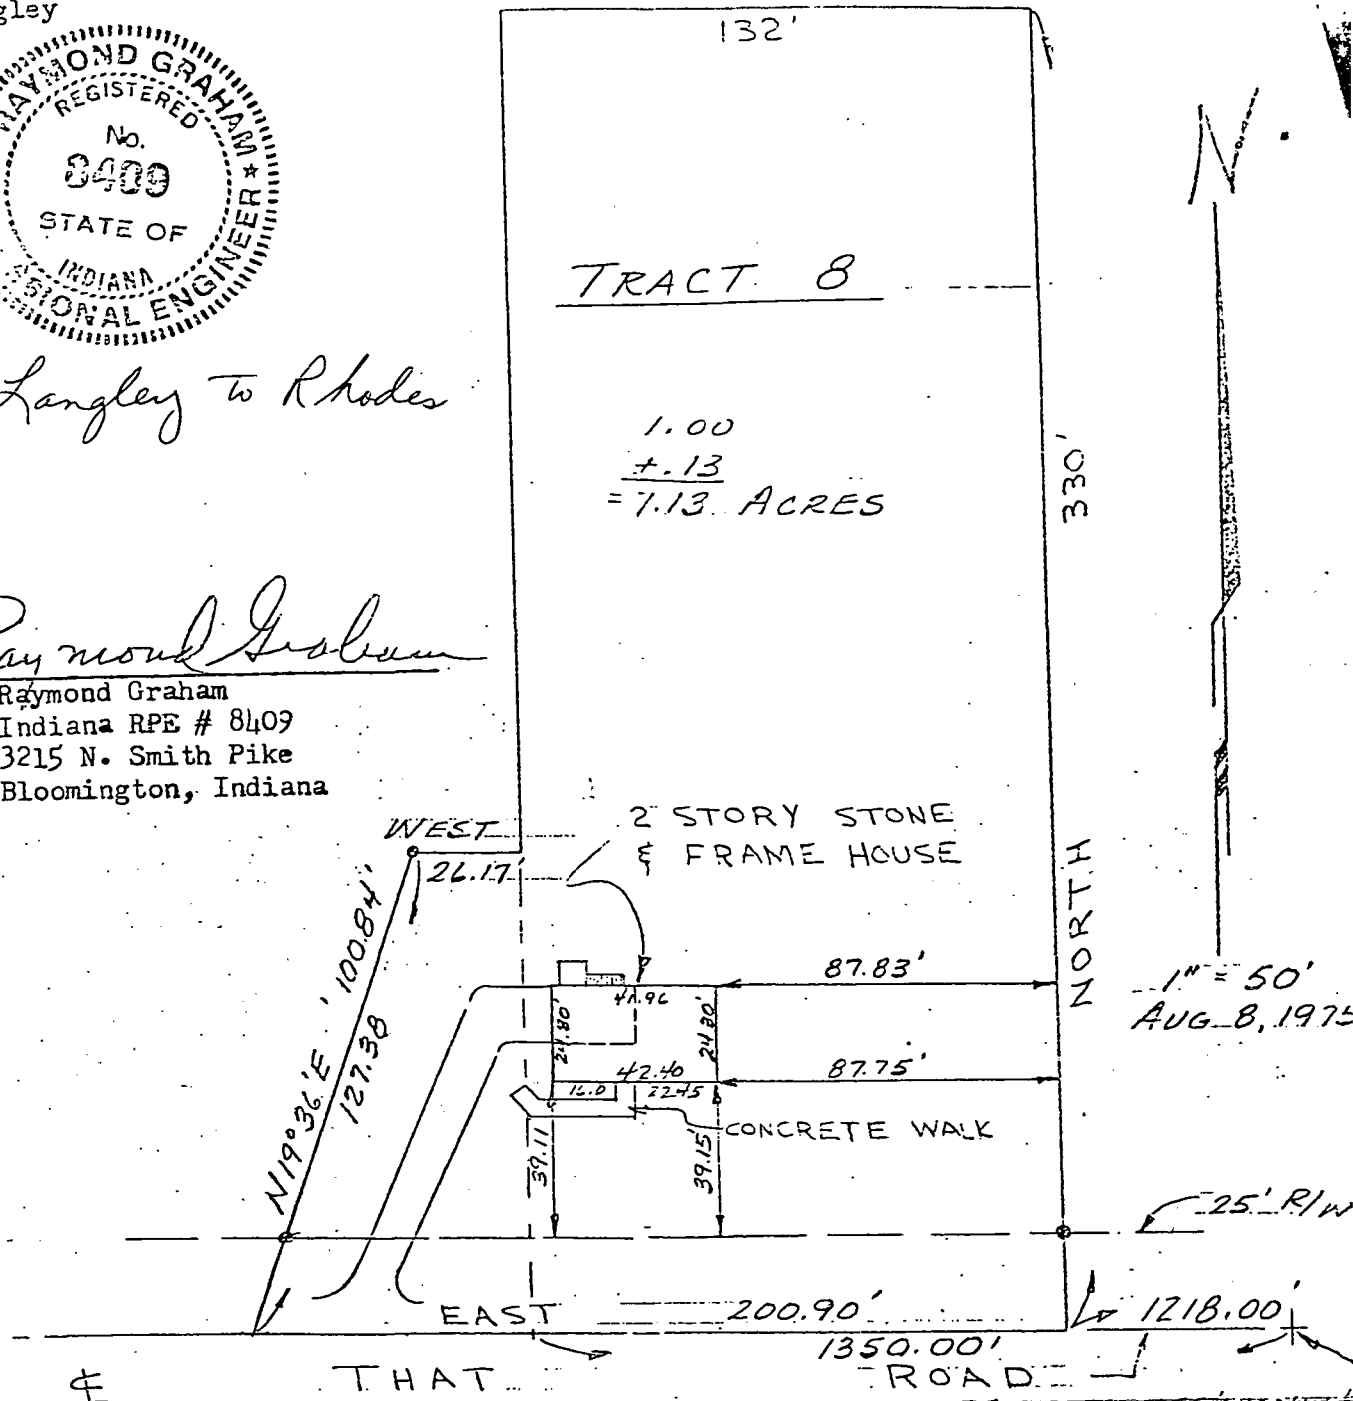

#### DESCRIPTION - TRACT 8

A part of the Southeast quarter of the Northwest quarter of Section 19, Township 8 North, Range 1 West, Monroe County, Indiana, described as follows; beginning at a point that is 1218.00 feet West of the Southeast corner of the Southeast quarter of said Northwest quarter and in the centerline of That Road; thence North for 330.00 feet; thence East for 132.00 feet; thence South for 330.00 feet and to the centerline of That Road; thence East on and along the centerline of That Road for 132.00 feet and to the point of beginning. Containing in all 1.00 acre more or less. Subject to a 25.00 feet wide County road right-of-way along the centerline of That Road.

#### ALSO

A part of the Southeast quarter of, the Northwest quarter of Section 19, Township 8 North, Range 1 West, Monroe County, Indiana, described as follows; beginning at a point that is 1350.00 feet West of the Southeast corner of said quarter quarter and in the centerline of That Road; thence North for 120.00 feet; thence West for 26.17 feet; thence S 19° 36' W for 127.38 feet and to the centerline of That Road; thence East on and along the centerline of That Road for 68.90 feet and to the point of beginning. Containing in all 0.13 acres more or less. Subject to a 25.00 feet wide County road right-of-way along the centerline of That Road.


#### ENGINEER'S CERTIFICATION

I hereby certify that the plat shown is a true and complete survey of the described property, and further certify that all improvements are wholly within the boundaries of said described property, and that the said improvements do not encroach upon any other property, nor are there any encroachments from any other property on said surveyed property.

REAL ESTATE TRANSFER

SEP 18 1975

John W. Davis  
Auditor Monroe County, Ind.

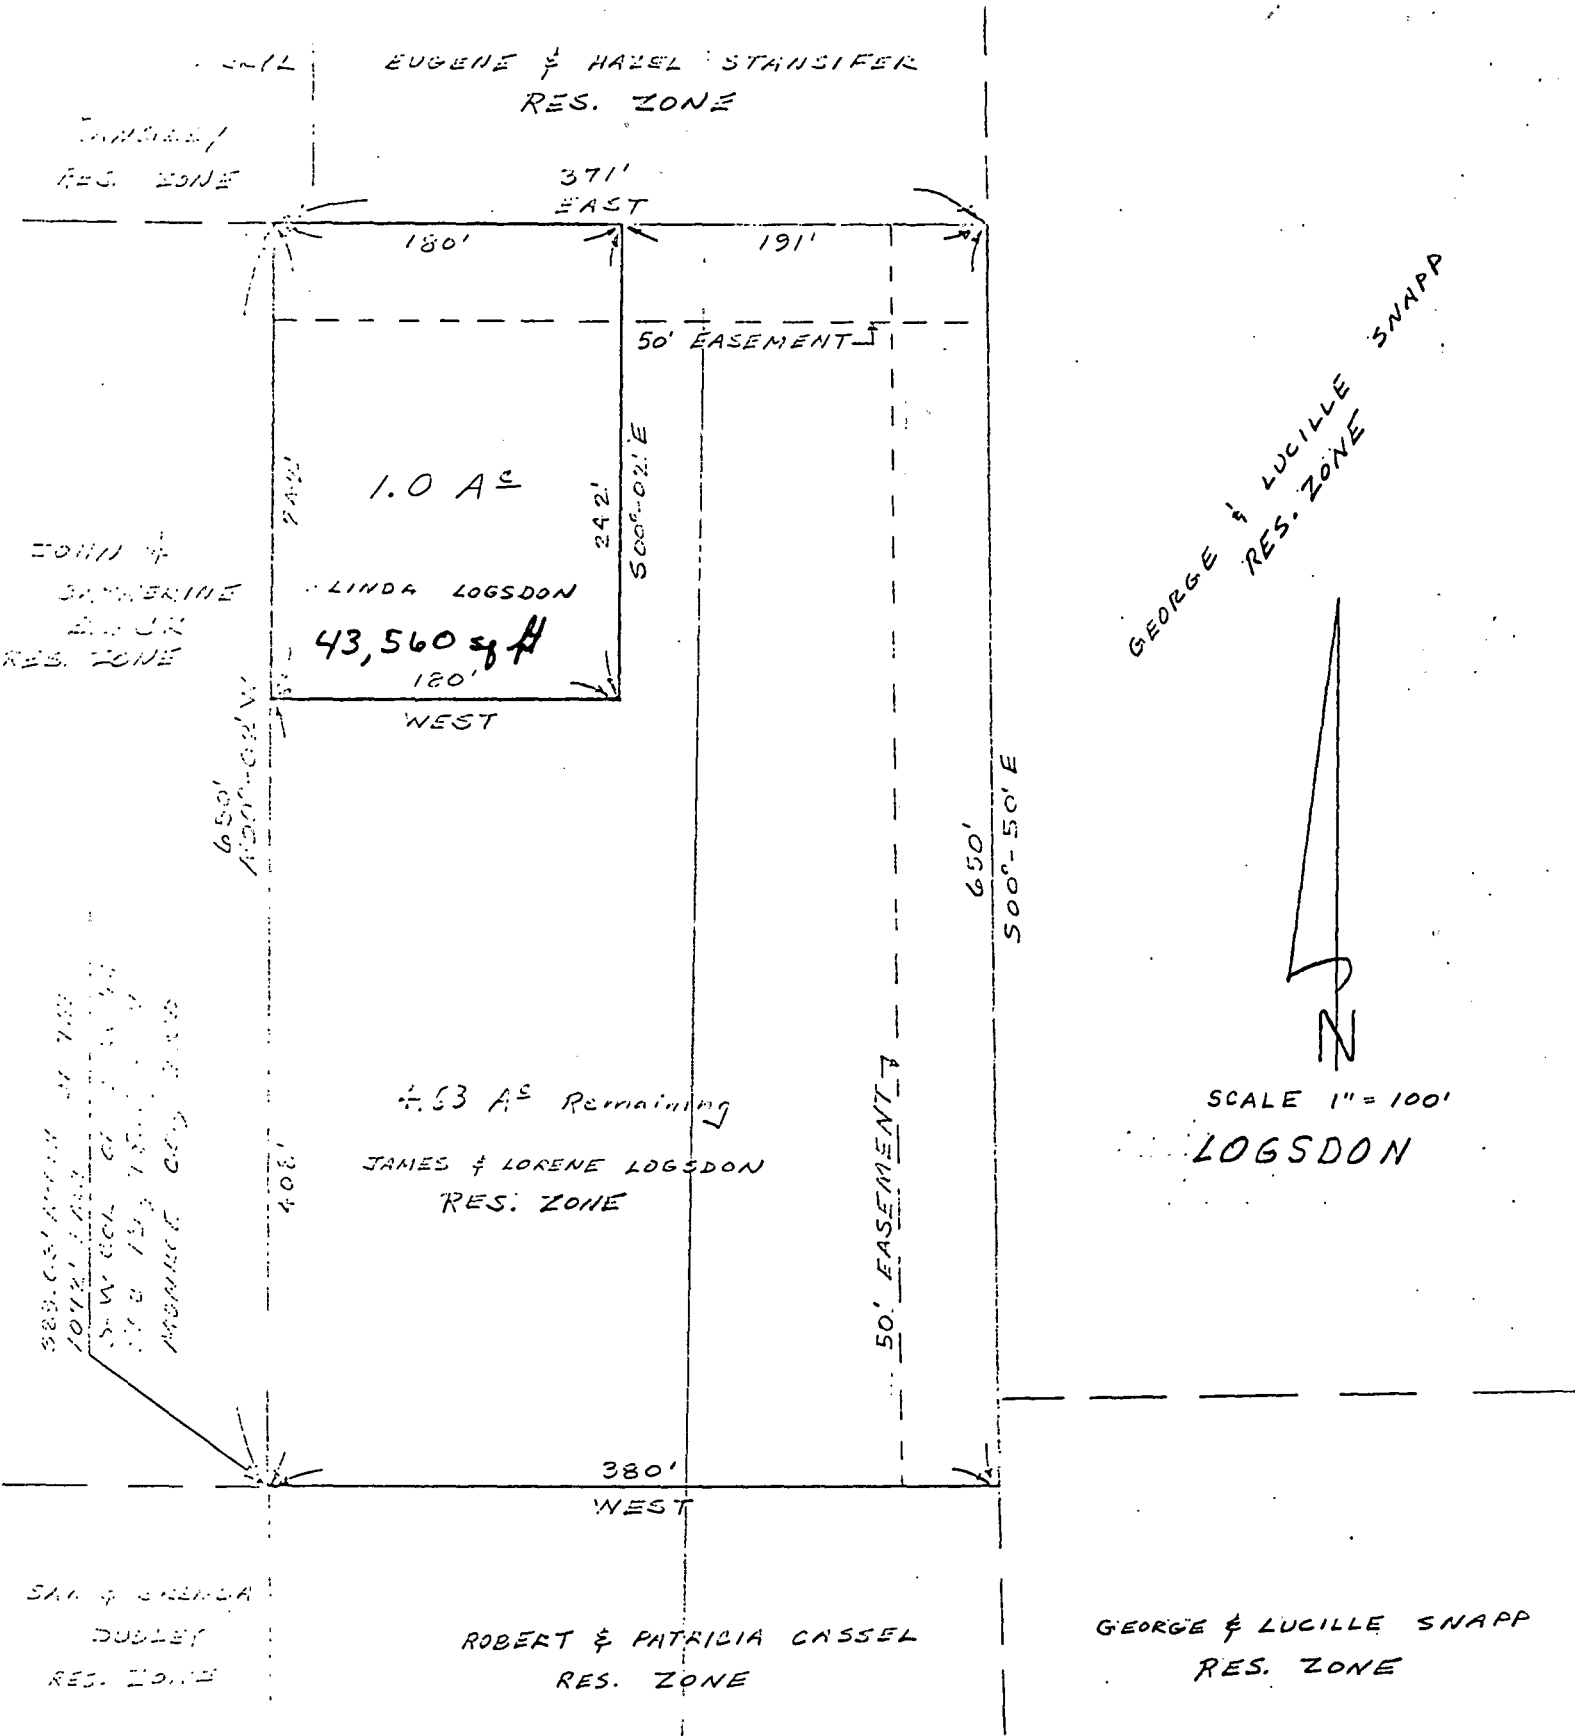


Legal description:


A part of the South half of the Southwest quarter of Section 19, Township 8 North, Range 1 West, in the Monroe County, Indiana, described as follows, to-wit:

Beginning at a point that is 389.63 feet North and 1072 feet East of the Southwest corner of said quarter Section; thence running North 0 degrees 02 minutes West for 650 feet, and to the true point of beginning, running thence East 180 feet, running thence South 0 degrees 02 minutes East for 242 feet, running thence West for 180 feet, running thence North 0 degrees 02 minutes West for 242 feet, and to the true point of beginning. Containing One (1) acre, more or less

Subject to a Fifty (50) foot easement off of the entire North end of said described real estate for a road easement.

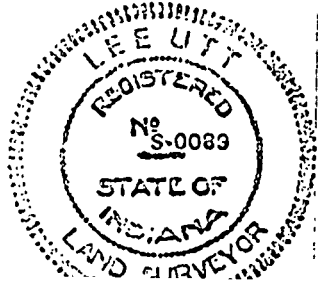

*Lee Utt*  
Lee Utt, R. L. S. # S0089, Indiana

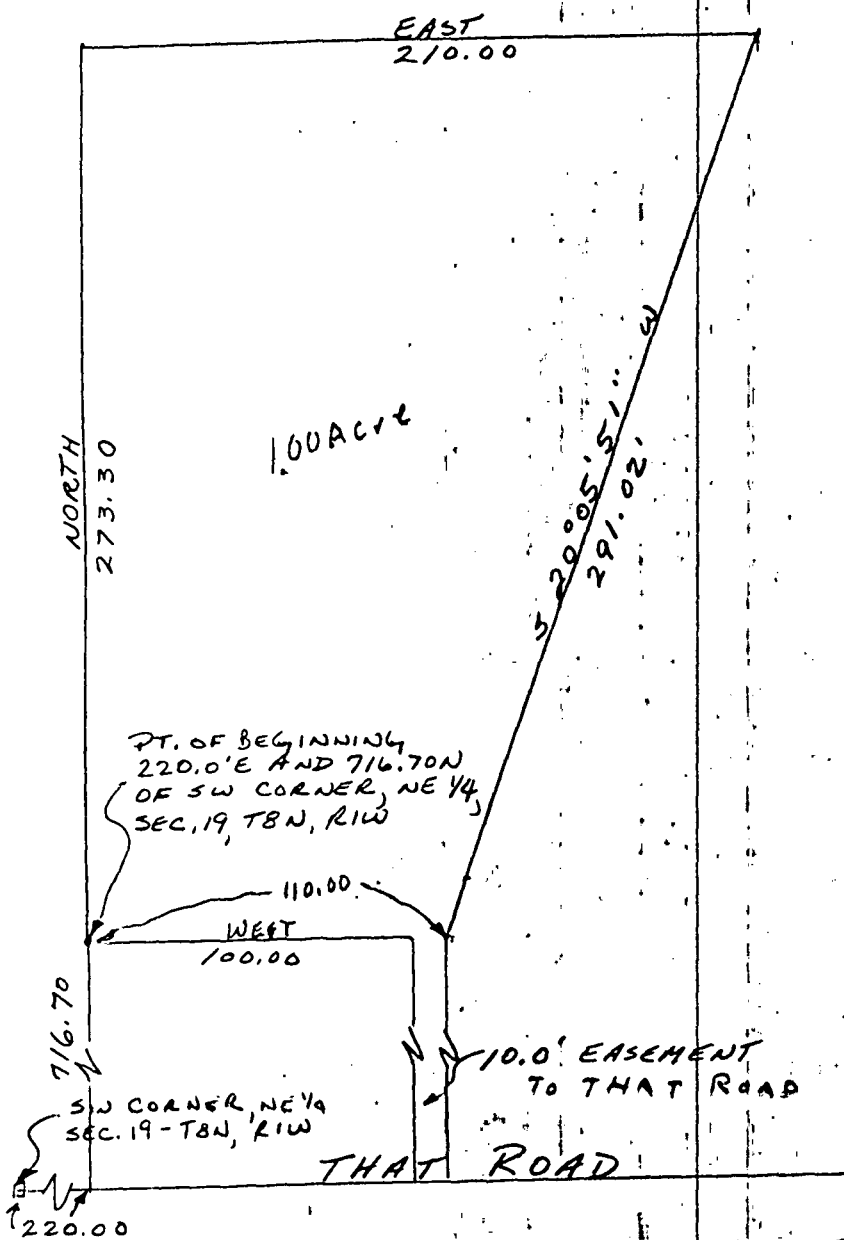

SCALE 1"=60'  
APRIL 21, 1978


ZONED Residential  
1 Lot Subdivision

BARRY ELKINS

1996 W That Road  
Bloomington Ind


**Description:**

A part of the Northeast quarter of Section 19, Township 8 North, Range 1 West, of Monroe County, Indiana described as follows: Beginning at a point that is 220.00 feet East and 716.70 North of the Southwest corner of said Northeast quarter; thence North for 273.30 feet; thence East for 210.00 feet; thence South 20 degrees 05 minutes 51 seconds for 291.02 feet; thence West for 110.00 feet and to the point of beginning. Containing in all 1.00 acres, more or less.

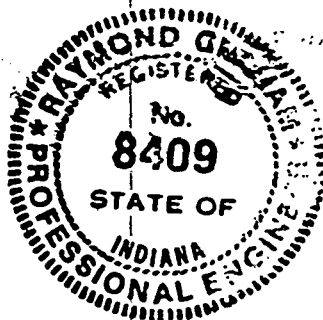


*Raymond Graham*


Raymond Graham  
Ind. R.P.E. #8409  
3215 N. Smith Pike  
Bloomington, Ind.

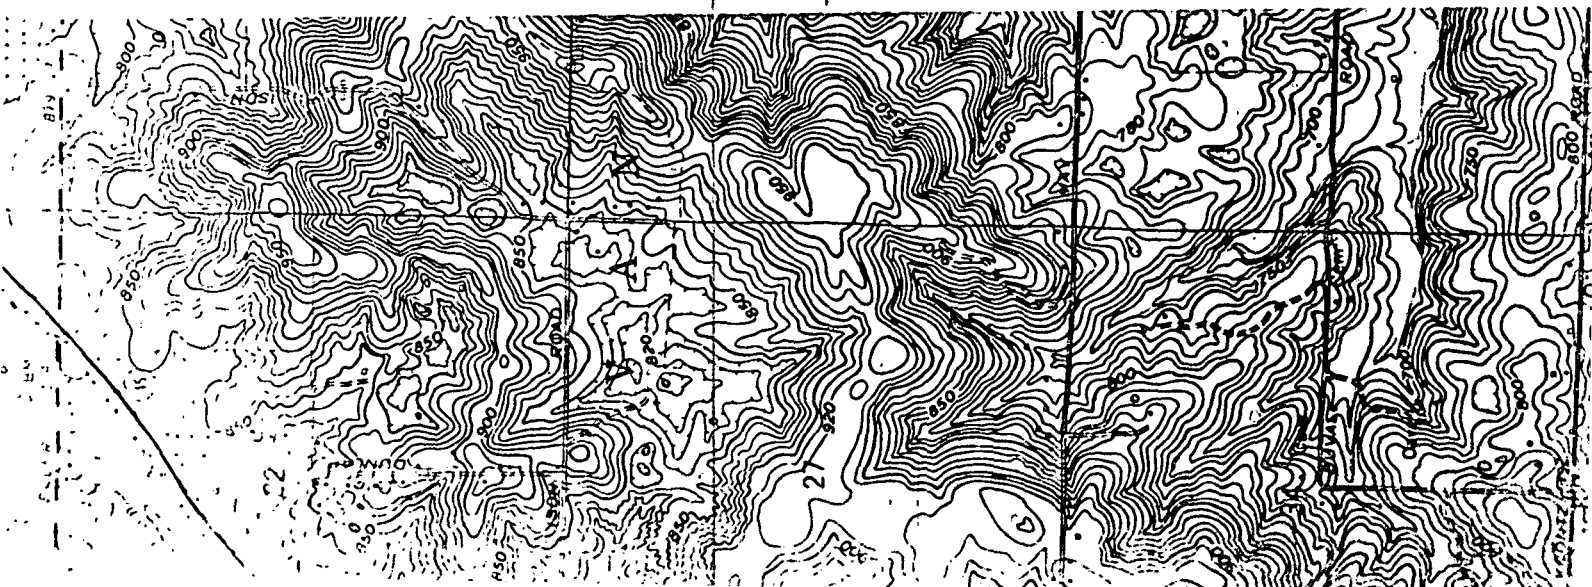

**Phone 332-2603**

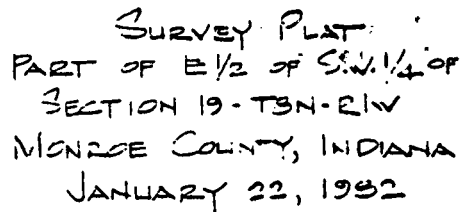



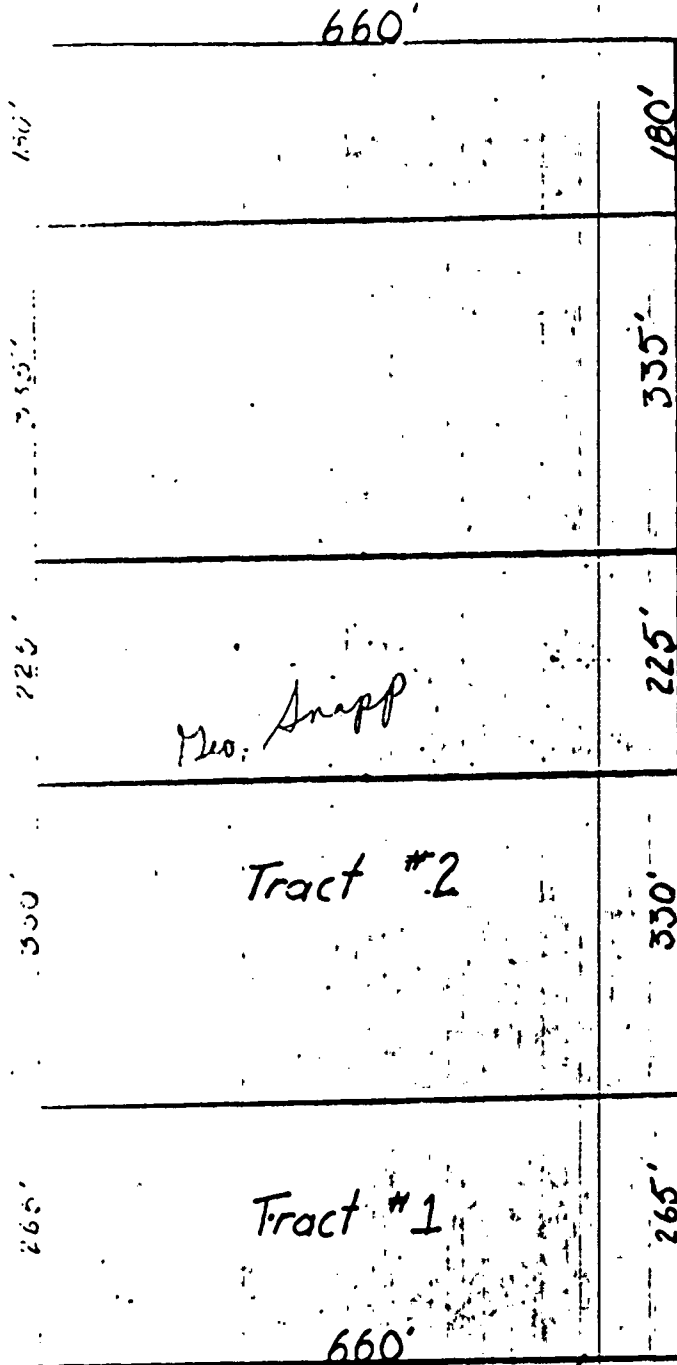

George Snapp




Raymond Graham  
RAYMOND GRAHAM  
IN RFE 8409  
3215 N. Smith Pl.  
Bloomington, Indiana  
47408

*Herschel Stines*


DESCRIPTION, TRACT 1 A part of the East half of the Southwest quarter of Section 19, Township 8 North, Range 1 West, bounded and described as follows, to-wit: Beginning at a point 2390 feet South of the Northwest corner of said West half of the East half of the Southwest quarter, thence running South for 265 feet, thence running East for 660 feet, thence running North for 255 feet, thence running West for 660 feet, to the place of beginning. Containing in all 4.02 Acres, more or less.

TRACT 2 A part of the West half of the East half of the Southwest quarter of Section 19, Township 8 North, Range 1 West, bounded and described as follows, to-wit: Beginning at a point 2060 feet South of the Northwest corner of said West half of the East half of the Southwest quarter, thence running South for 330 feet, thence running East for 660 feet, thence running North for 330 feet, thence running West for 660 feet, to the place of beginning, Containing in all 5.00 Acres, more or less.

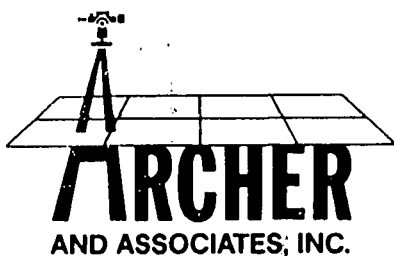

(812) 334-8941  
205 N. College Ave.  
Suite 512  
Bloomington, IN 47404

LAND SURVEYING

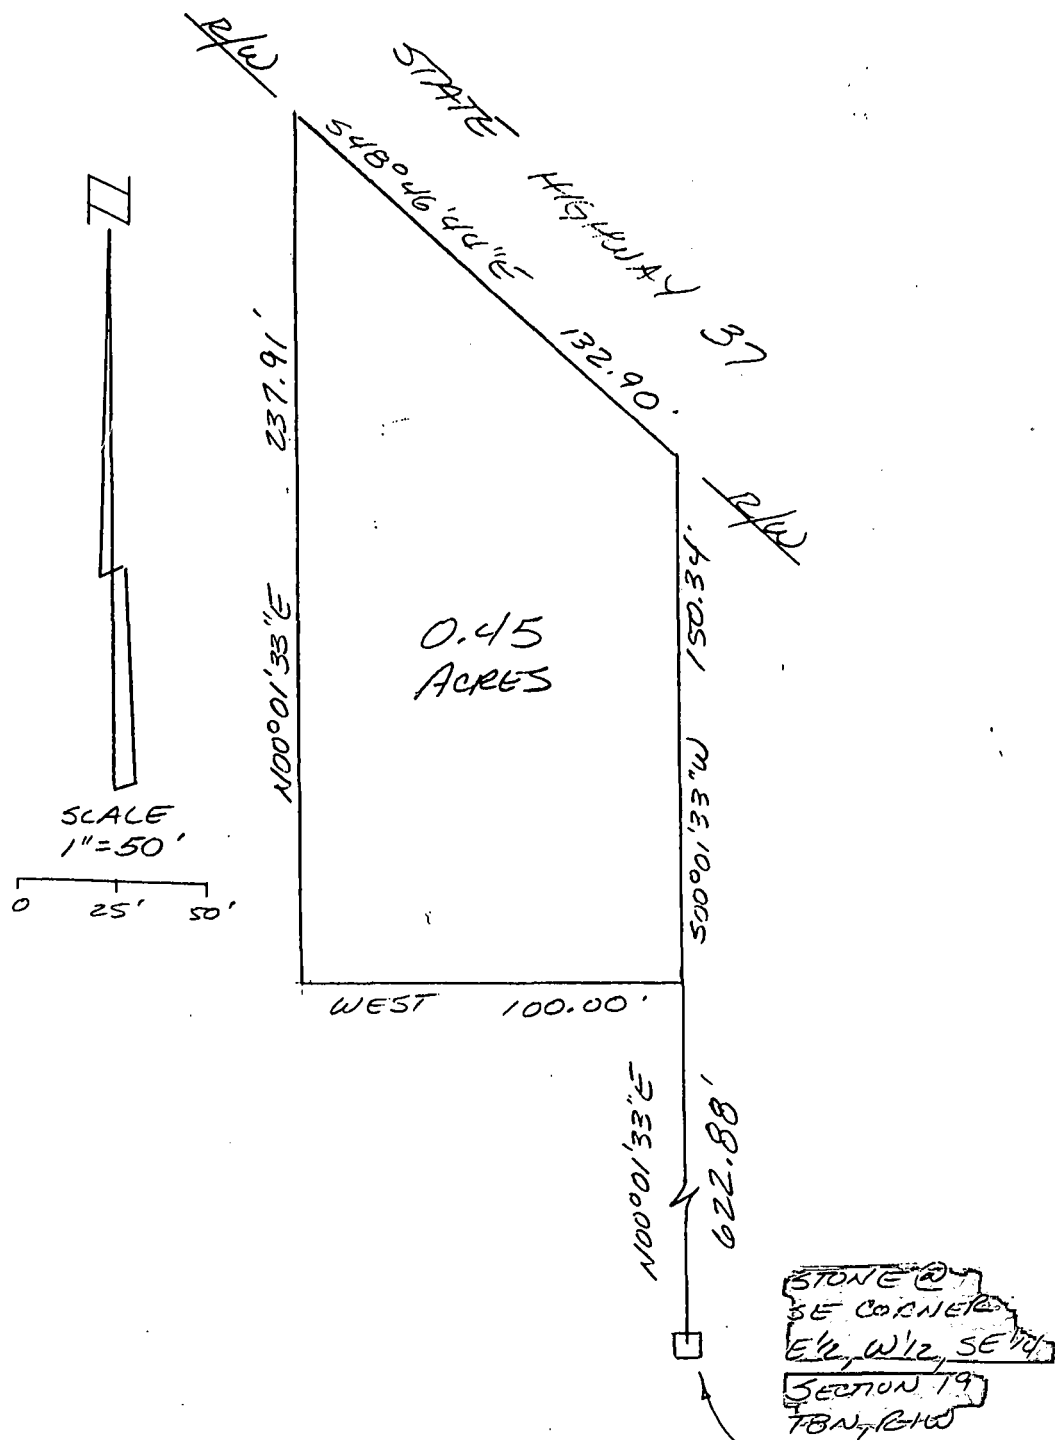


Part of the East half of the West half of the Southeast quarter of Section 19, Township 8 North, Range 1 West, Monroe County, Indiana, and more particularly described as follows: Beginning North Zero (00) degrees, One (01) minute, Thirty-three (33) seconds East 622.88 feet from a stone found marking the Southeast corner of said East half of the West half of the Southeast quarter of said section thence West 100.00 feet; thence North Zero (00) degrees, One (01) minute, Thirty-three (33) seconds East 237.91 feet to the South right-of-way line of State Road 37; thence along said South line South Forty-eight (48) degrees, Forty-six (46) minutes, Forty-four (44) seconds East 132.90 feet; thence South Zero (00) degrees, One (01) minute, Thirty-three (33) seconds West 150.34 feet to the point of beginning. Containing 0.45 acres, more or less.

Plat prepared by: *Steven W. Archer*  
Steven W. Archer  
RLS 8700094  
August 8, 1994



**SURVEY DRAWING BAILEY MINOR SUBDIVISION**  
**PART OF THE WEST HALF-EAST HALF**  
**OF THE SOUTHWEST QUARTER OF**  
**SECTION 19, TOWNSHIP 8 NORTH, RANGE 1 WEST**  
**MONROE COUNTY, INDIANA**  
JOB #3165

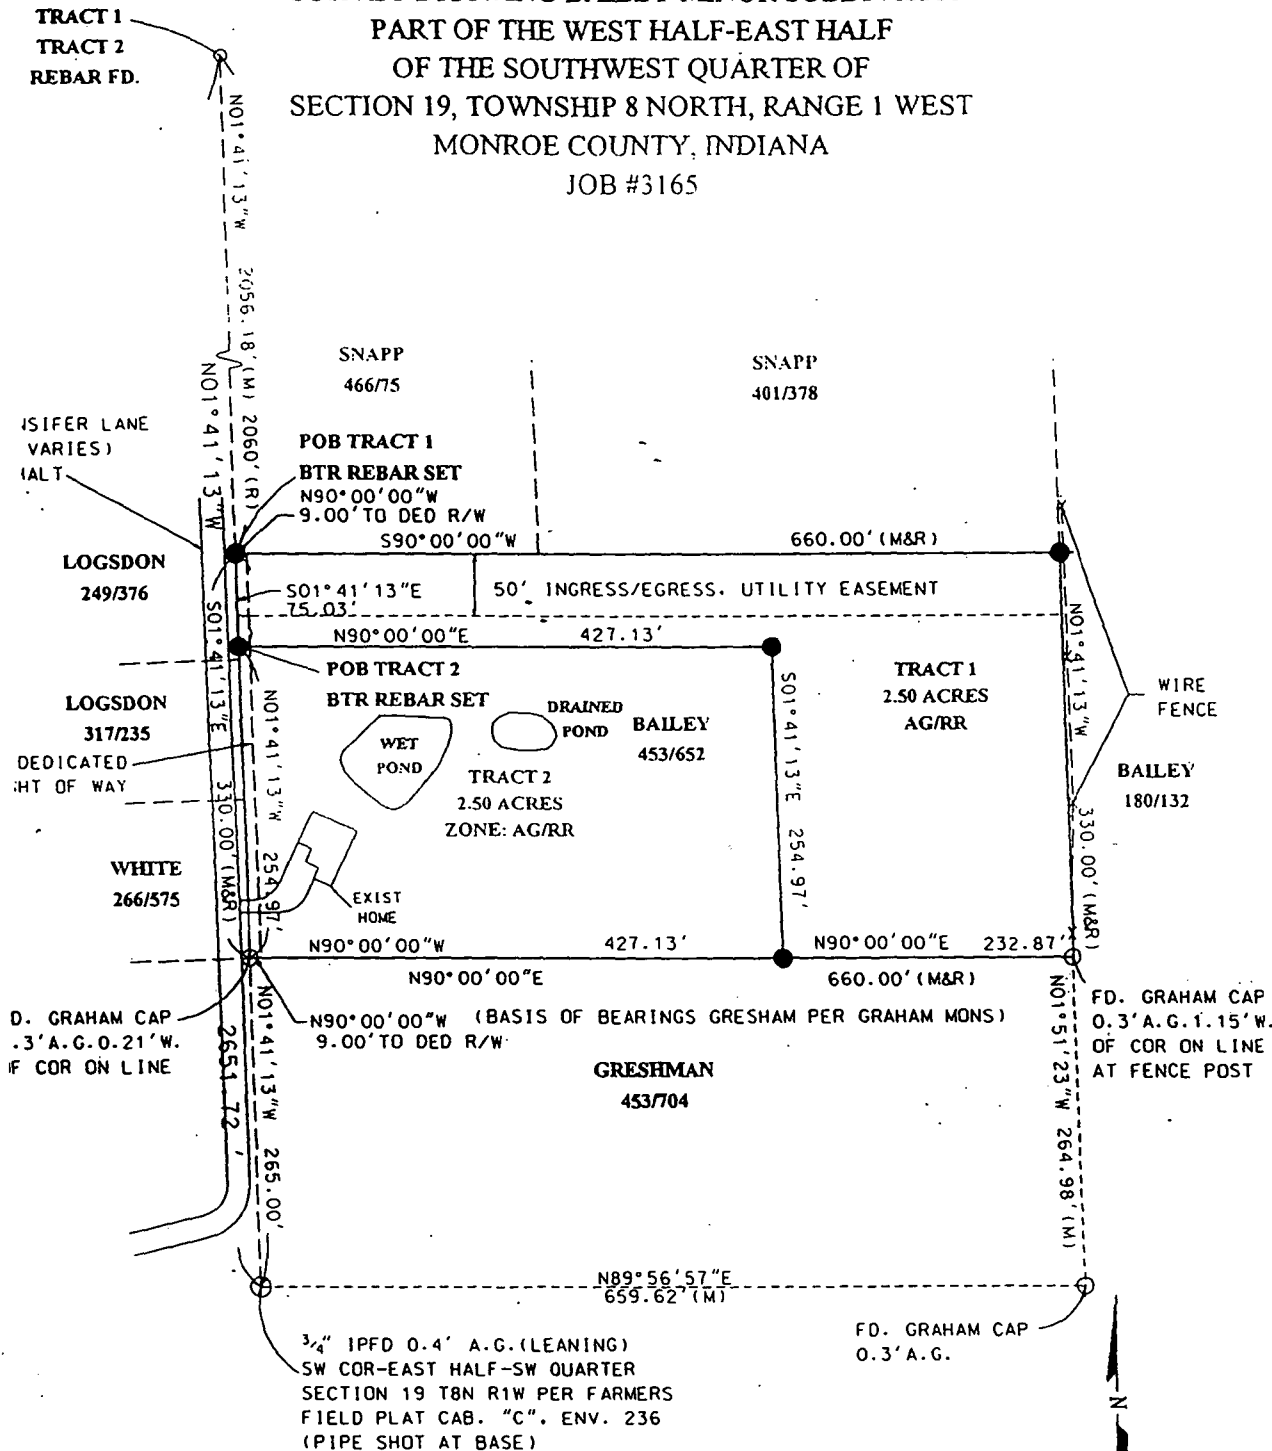

**NOTES:**


1. FIELD WORK PERFORMED NOVEMBER, 2000.
2. THERE IS A WET POND AS SHOWN AND ONE EVACUATED.
3. THERE IS MINIMUM ONE ACRE OF BUILDABLE AREA ON EACH TRACT.
4. THE SITE IS WOODED WITH ONE HOME ON TRACT 2.
5. DEDICATED RIGHT OF WAY SHOWN IS ACROSS BOTH TRACTS CREATED. IT IS DETERMINED FROM CENTER OF STANSIFER LANE.
6. CORNERS SET ARE 5/8" REBAR W/CAP WITH STAMP. "BLEDSOE TAPP PC5092004". (BTR REBAR).
7. THE SUBJECT AND ADJOINERS ARE SINGLE FAMILY RESIDENTIAL USES.

**Exhibit 2 - Site Plan**  
**Bailey Minor Subdivision**  
**0012-SMN-38**


SHEET 1 OF 3

# Map1

## SUBJECT PROPERTY

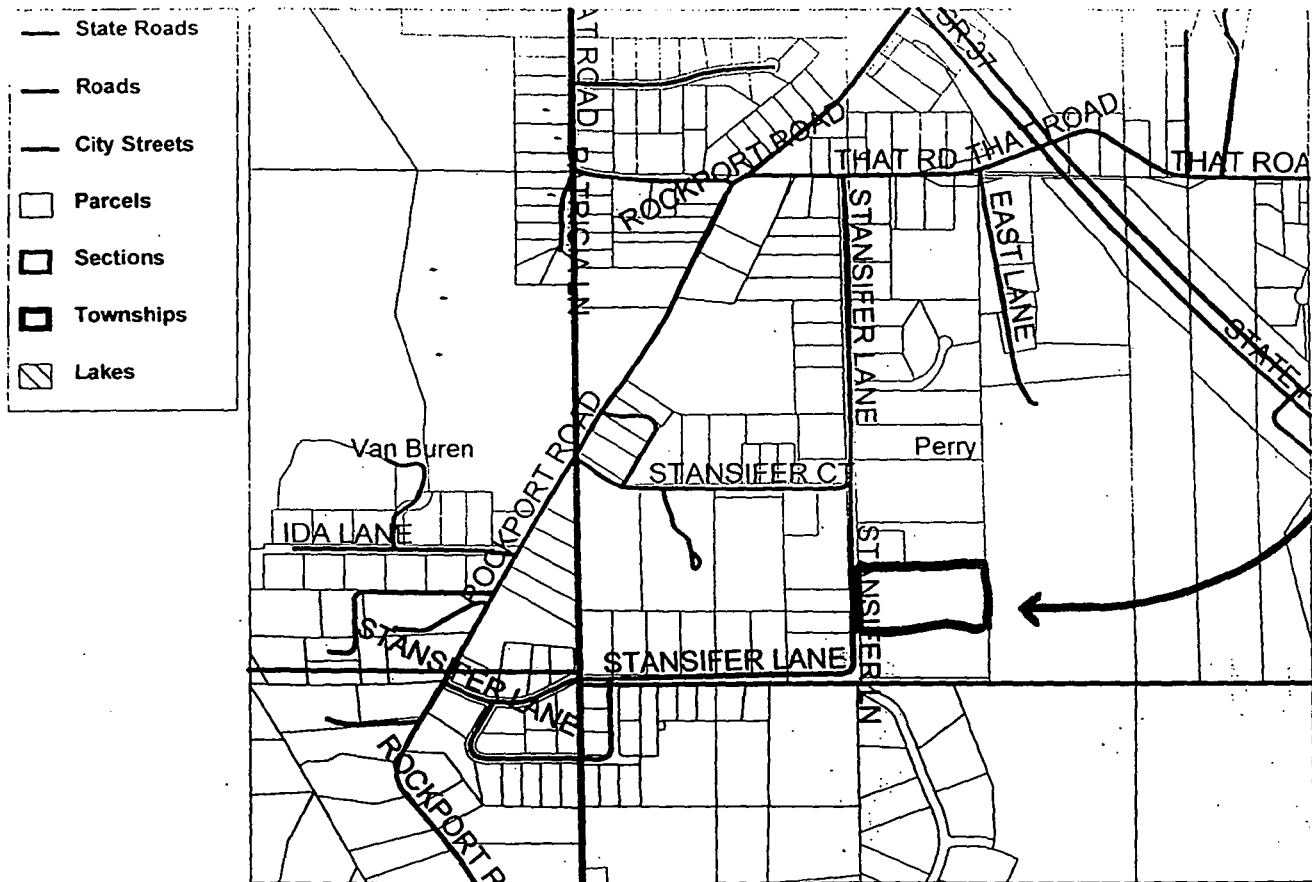

SCALE 1 : 12,000

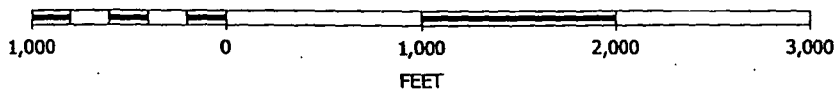

## PERRY 19

GALYAN R.O.B. - POINT  
ON NORTH LINE OF 1/4-1/4  
Q.E. TURNPIKE



NORTH LINE S.E. 1/4 - S.W. 1/4 1 N89°47'25"E 544.65  
EAST 33' R DEED  
(544.5)

Walker - MABEL GALYAN

P.O.C. - 379' SOUTH ON NORTH  
LINE OF 1/4-1/4 Q.E. OF  
BLOOMINGTON - SALEM ROAD  
Q.E. R.V.

I.P. FOUND Q FENCE LINE - S.W. GALYAN  
273.41' SOUTH OF NORTH LINE OF 1/4-1/4  
379.00' SOUTH BY DEED N89°47'25"E


N89°47'25"E 284.60'

EUGENE B. & EDNA  
LEASE AGREEMENT

SURVEY PLAT  
PART OF S.E. 1/4 OF S.W. 1/4  
SECTION 13 - TEN-TOWN  
MONROE COUNTY, INDIANA  
JUNE 7, 1976

PREPARED BY  
BLOOMINGTON ENGINEERING CO.  
811 ANITA STREET  
BLOOMINGTON, INDIANA

NOTE: DASHED LINES  
INDICATE LOCATION OF DEED/DEED  
REV. 6-14-76 - PLS. REVISED

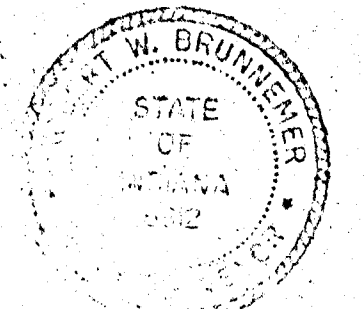

DONALD R. NICHOLSON  
LEASE AGREEMENT  
0.84841  
Survey

1 STORY  
STONE  
METAL  
SIDING  
SHOP  
BUILDING

QUAD TO THE CURVE  
233.21' S 102°23'03" E  
R=184.92' N=144.12'  
CURVE TO THE CURVE  
233.21' S 102°23'03" E  
R=184.92' N=144.12'  
CURVE TO THE CURVE  
233.21' S 102°23'03" E  
R=184.92' N=144.12'  
CURVE TO THE CURVE  
233.21' S 102°23'03" E  
R=184.92' N=144.12'

WEST 200' LESS  
N89°47'25"E 200.00'  
EAST 200' LESS  
N89°47'25"E 200.00'  
EAST 200' LESS  
N89°47'25"E 200.00'



Poles 21 links To a stone witness Sugar 30 in diam S 45° E 27 lbs  
 distant Sugar 15 inches diam S 58° E 31 lbs dist then N 84 1/2° E  
 157. Poles 21 links to a stone in open ground to the North 1/2 mile post  
 then N 84 1/2° E 78 Poles 23 links To a Stone Buck 11 in diam S 67° E  
 7 1/3 lbs dist Sugar 6 in diam N 68° E 21 1/2 lbs dist then N 84 1/2° E  
 78 Poles 23 lbs to the beginning containing

John W. Allen & Michael H. Allen  
Chain Bearers Sworn Feb 15<sup>th</sup> 1839

James F. Spencer M. C. S.

February 21<sup>st</sup> 1839

Surveyed in compliance with an order of the Monroe County  
Probate Court the right of Dower for — Widow of George  
Longherty Deed and for the benefit of the heirs of the said  
decedant a certain tract of land situate in the County of  
Monroe & State of Indiana it being a portion of the N W  
quarter of Section No 20 & the N E quarter of Section 19  
Town 8 North of Range No one met and bounded as follows  
Beginning at the West 1/2 mile post of said Section No 20  
& the East 1/2 mile post of sec No 19 T 8 R 1. West then  
N 85° E 77 poles 41 links to a stake then N 6° W 71 poles  
to a stake then S 84 1/2° W 156 poles 8 links to a stake then  
S 5 1/2° E 30 poles 12 1/2 links to a stake then S 84 1/2° W 79 poles  
19 links to a stake then S 5 1/2° E 37 poles 13 links to a stake  
then N 85° E 157 poles 8 links to the Beginning containing in  
said Boundary 87. 1. 17 poles

Samuel Patton & Thomas Smith  
chain bearers sworn this Feb. 21<sup>st</sup> 1839

John Ketchum Thomas Smith  
& Samuel Patton Commissioners

James W. Spencer Nov. 6. 3

Stansifer Tracts  
SEQ 19 T 8 N R 1 W

# TRI CO SURVEYING & MAPPING

Edmund O. Farkas  
Registered Land Surveyor

(812) 876-2305  
103 West Temperance

P. O. Box 96  
Ellettsville, Indiana 47429

## DESCRIPTION:

A part of the Southeast quarter of the Northwest quarter of Section Nineteen (19), Township Eight (8) North, Range One (1) West, in Monroe County, Indiana, bounded and described as follows, to wit: Beginning at a point that is Thirteen Hundred Fifty (1350) feet West of the Southeast corner of the said quarter quarter and in the centerline of That Road; thence running North for Two Hundred (200) feet; thence running West for Ninety-eight and Five Tenths (98.5) feet, and to an old fence line, the same being designated as the West line of said Southeast quarter of the Northwest quarter (Long Section); thence running South for Two Hundred (200) feet; thence running East for Ninety-eight and Five Tenths (98.5) feet and to the place of beginning. Containing Forty-seven Hundredths (0.47) acre, more or less. (Designated as part of Tract No. 9 of unrecorded Stansifer Tracts.)

EXCEPTING THEREFROM a part of the Southeast quarter of the Northwest quarter of Section Nineteen (19), Township Eight (8) North, Range One (1) West, Monroe County, Indiana, described as follows, to wit: Beginning at a point that is Thirteen Hundred Fifty (1350) feet West of the Southeast corner of said quarter quarter and in the centerline of That Road; thence North for One Hundred Twenty (120) feet; thence West for Twenty-six and Seventeen Hundredths (26.17) feet; thence South Nineteen (19) degrees Thirty-six (36) minutes West for One Hundred Twenty-seven and Thirty-eight Hundredths (127.38) feet and to the centerline of That Road; thence East on and along the centerline of That Road for Sixty-eight and Ninety Hundredths (68.90) feet and to the point of beginning. Containing in all Thirteen Hundredths (0.13) acre, more or less.

Subject to a Twenty-five (25) feet wide County Road right-of-way along the centerline of That Road.

Subject to the restriction that no house-trailer may be placed thereon.

CONVEYING, ALSO, a part of the Southwest quarter of the Northwest quarter of Section Nineteen (19), Township Eight (8) North, Range One (1) West, described as follows, to wit: Beginning at a point that is Southeast corner of the said quarter quarter; thence running North for Two Hundred (200) feet; thence running West for Ninety-two (92) feet; thence running South for Two Hundred (200) feet; thence running East for Ninety-two (92) feet and to the place of beginning. Containing in all Forty-two Hundredths (0.42) acre, more or less.

Subject to an easement for electric pole line to Public Service Company of Indiana, Inc., dated May 27, 1946 and recorded May 17, 1947 in Deed Record 102, page 346, in the office of the Recorder of Monroe County, Indiana.



"EXHIBIT B" (To deed from John J. McNichols and wife to Edward A. Allen and wife)




# TRI CO SURVEYING & MAPPING

Edmund O. Farkas  
Registered Land Surveyor

(812) 876-2305  
103 West Temperance

P. O. Box 96  
Ellettsville, Indiana 47429

SCALE: 1" = 30'

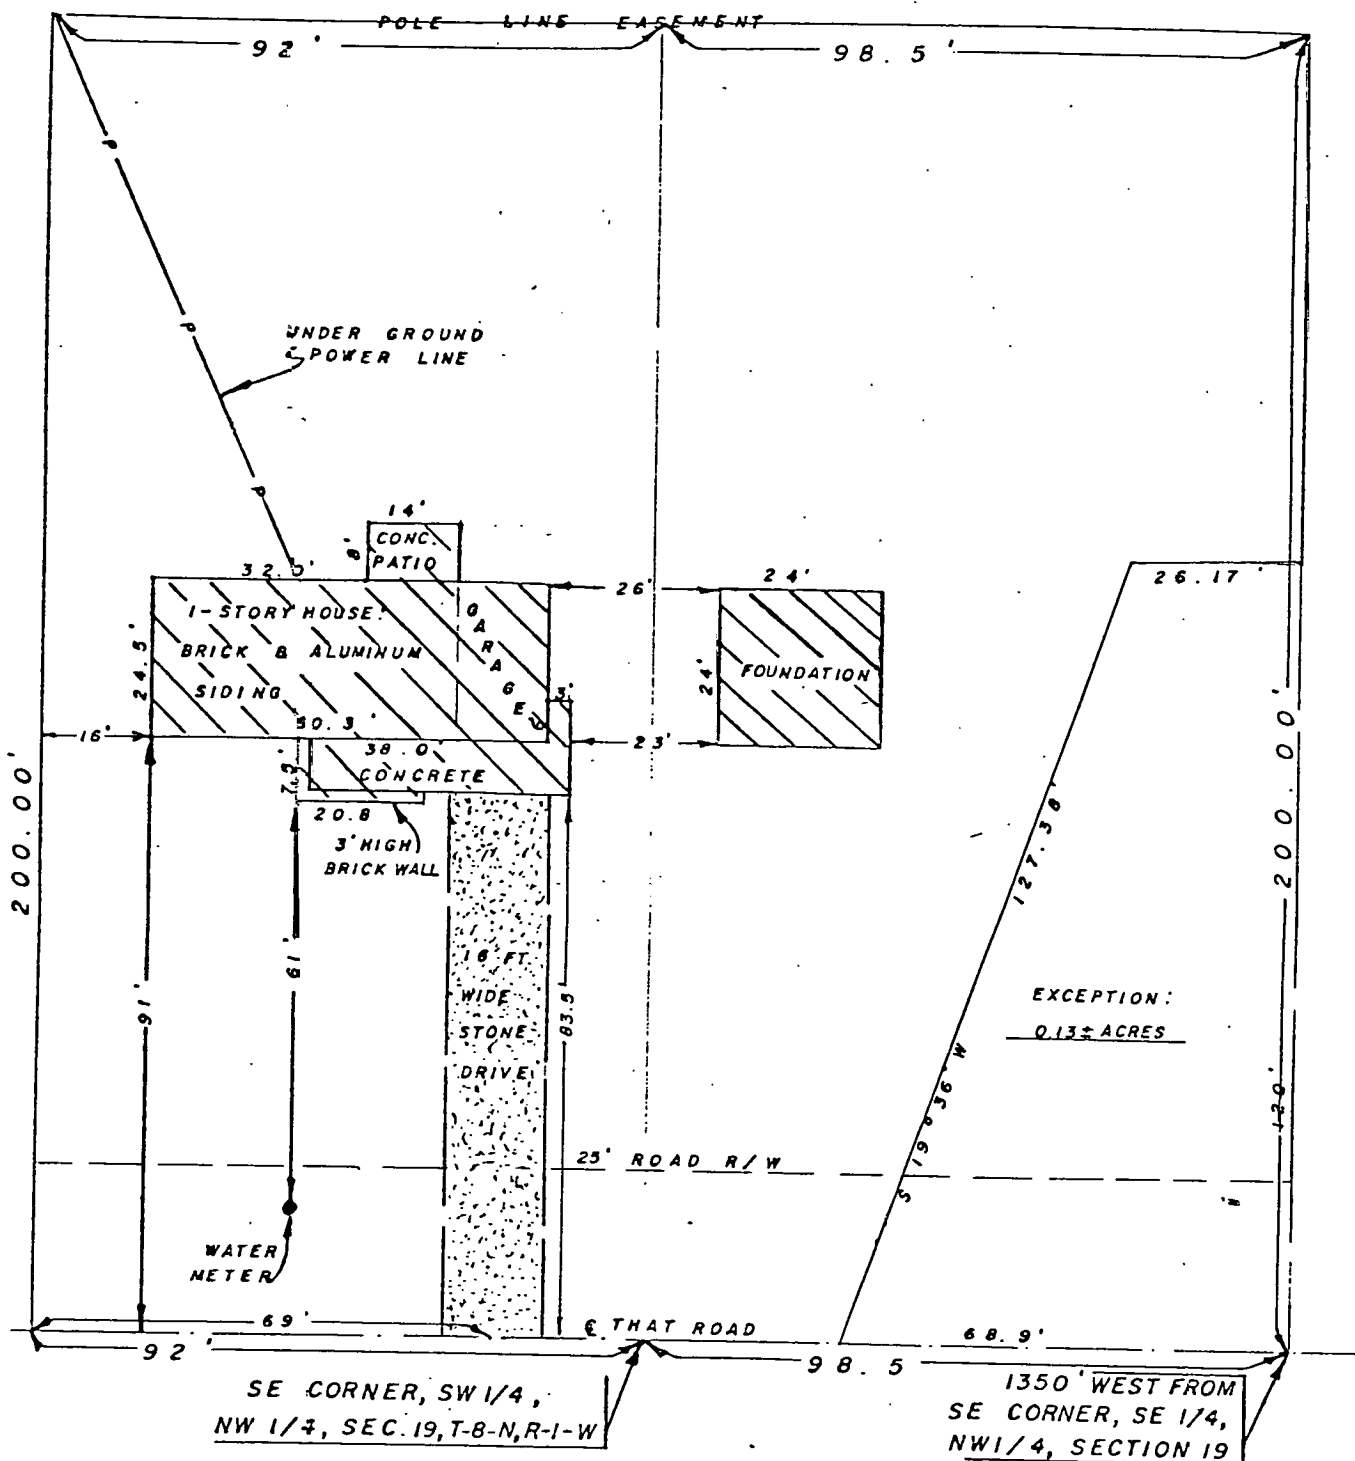

I, Edmund O. Farkas hereby certify that I am a Registered Land Surveyor, licensed in compliance with the Laws of the State of Indiana; that the above plat and enclosed description correctly represent an improvement survey completed under my supervision on November 21, 1978; that all improvements upon said surveyed property do not encroach upon adjacent properties, nor are there any encroachments upon said surveyed property by adjacent properties.

**FILED**

DEC 5 1978

*John W. Davis*  
Auditor Monroe County, Indiana




"EXHIBIT A" (To Deed from John J. McNichols and wife to Edward A. Allen and wife)

Waldrip Addition  
SEC 24 T8N R2W SEC 19 T8N R1W

2021-5


PRELIMINARY PLAN OF

WALDRIP ADDITION

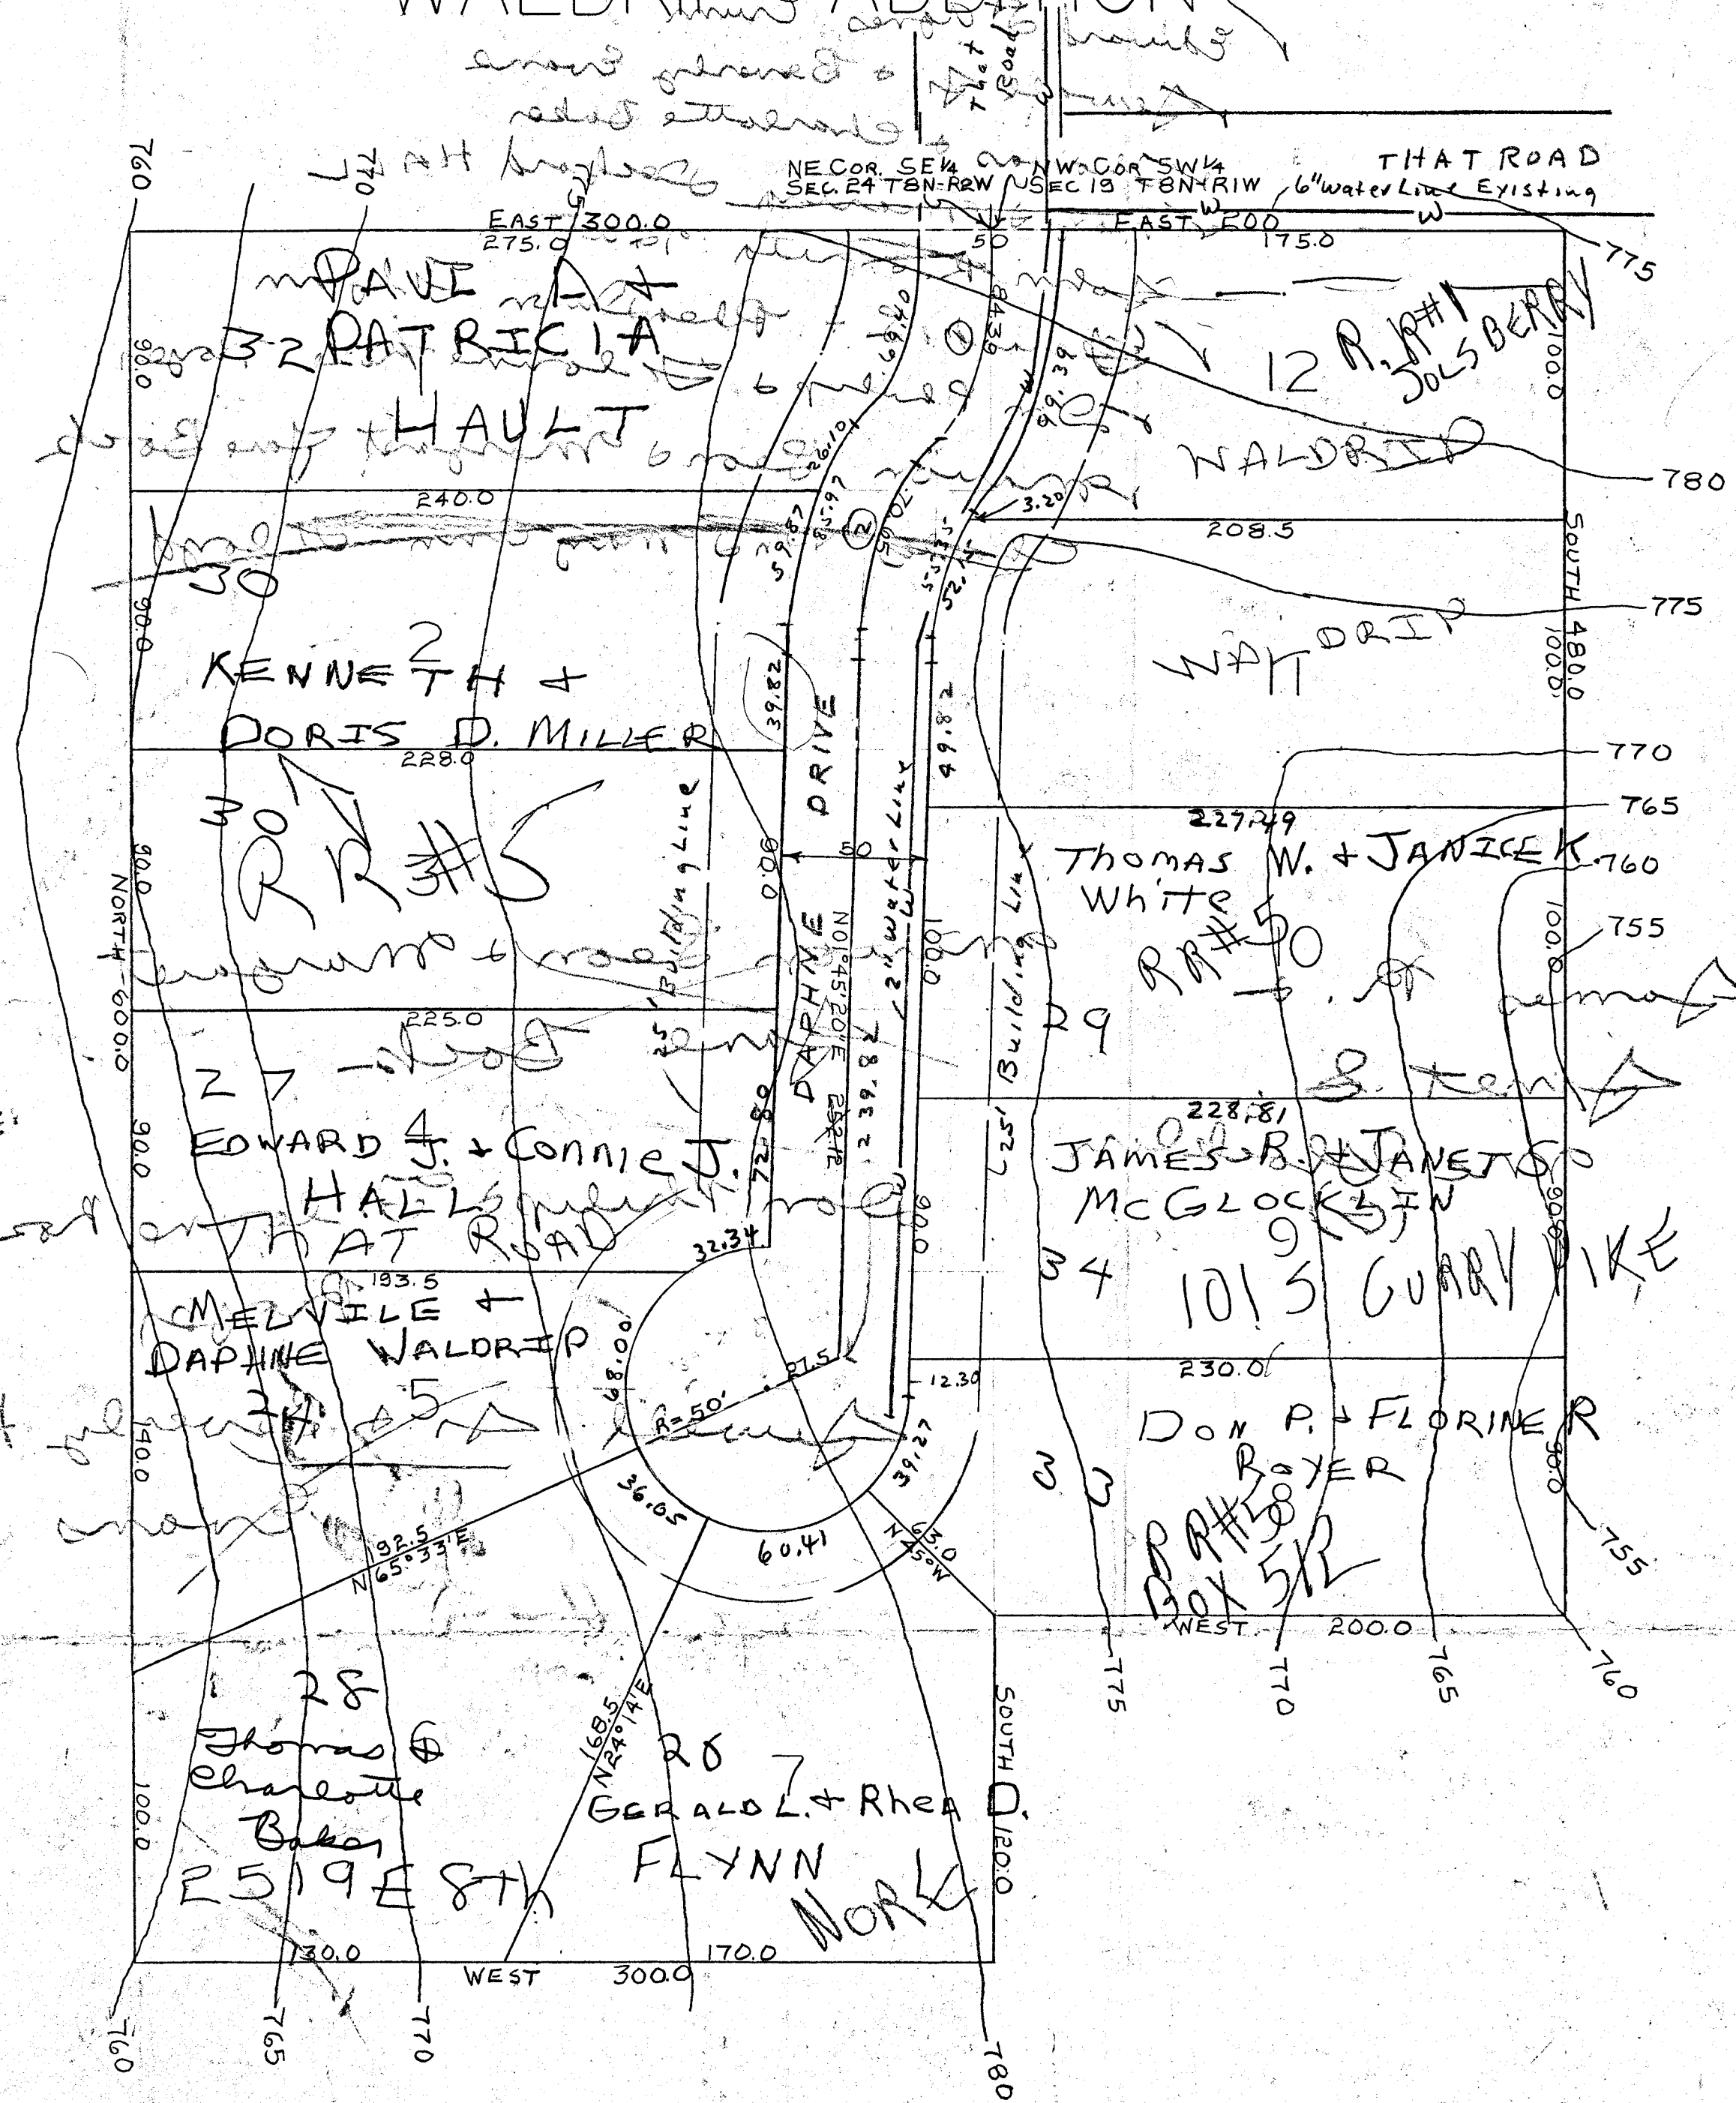

SCALE: 1" = 50'  
5/23/71

MELVILLE R. WALDRIP  
2508 S. MADISON  
BLOOMINGTON, IND.  
WATER LINE IN ROAD Right of Way

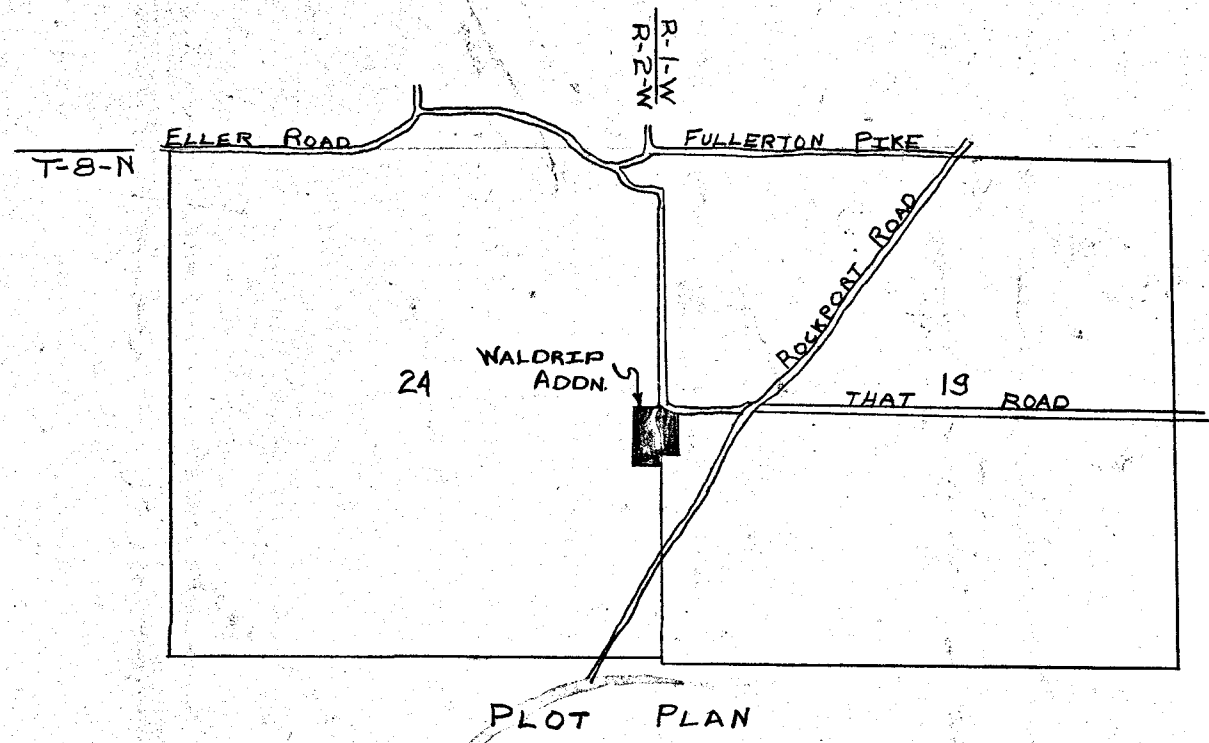

RAYMOND GRAHAM  
R.P.E. # 8409 IND.  
3215 N. SMITH PIKE





Poles 21 links to a stone witness Sugar 30 in diam S 15° W 27 lbs  
 distant Sugar 15 inches diam S 58° W 31 lbs dist then N 87° E 4  
 157 Poles 21 links to a stone in open ground & the North 1/2 mile post  
 then N 84 1/2° E 78 Poles 23 links to a stone Buck 11 in diam S 67° E  
 7 1/3 lbs dist Sugar 6 in diam N 68° W 21 2/3 lbs dist then N 84 1/2° E  
 78 Poles 23 lbs to the beginning containing

John W Allen & Michael Hlinn  
 Chain Bearers Sworn Feb 15<sup>th</sup> 1839

James W Spencer M. C. S.

February 21<sup>st</sup> 1839

Surveyed in compliance with an order of the Monroe County  
 probate Court the right of Dower for — Widow of George  
 Dougherty Deed and for the benefit of the heirs of the said  
 decedent a certain Tract of land situate in the County of  
 Monroe, State of Indiana it being a portion of the N 1/4  
 quarter of Section No 20 & the N E quarter of Section 19  
 Town 8 North of Range No one west and bounded as follows  
 Beginning at the west 1/2 mile post of said Section No 20  
 & the East 1/2 mile post of Sec No 19 S 8 R 1 West then  
 N 85° E 77 Poles 4 links to a stake then N 6° W 71 Poles  
 to a stake then S 84 1/2° W 156 Poles 8 links to a stake then  
 S 5 1/2° E 30 Poles 12 1/2 links to a stake then S 84 1/2° W 79 Poles  
 19 links to a stake then S 5 1/2° E 37 Poles 13 links to a stake  
 then N 85° E 189 Poles 8 links to the Beginning containing in  
 said Boundary 87. 1. 17 Poles

Samuel Patton & Thomas Smith  
 chain bearers Sworn this Feb 21<sup>st</sup> 1839

John Ketchum Thomas Smith  
 & Samuel Patton Commissioners

James W Spencer M. C. S.

Surveyed for James W  
 in Section 33 1/4 R  
 of the North West 1/4 of  
 Town 16° W 51 Poles  
 1 1/4 then S 85° W  
 of said Section No  
 the Beginning cont  
 to the Range Sept

Surveyed for James  
 & William Camp  
 situate in the corner  
 Section N 21 S 8  
 Beginning at a stone  
 witness Buck 1  
 in diam N 15° E 6  
 stone witness Sugar  
 1 1/2 E 140 Poles to  
 road then S 5 1/2  
 the line running  
 post of said Sec  
 standing in the  
 12 1/2 links to a  
 line then N 6°  
 at the Eastern  
 156 Poles 8 links  
 Poles  
 Surveyed & Thomas  
 the Bearers sworn March

Surveyed for  
 in Section  
 of the chain  
 Poles 18 1/4 lin  
 one pole 12  
 place in  
 they are S  
 Northern  
 poles 6 1/4  
 the



September 30<sup>th</sup> 1873

Surveyed the following lines and established the following corners in section 19 T 8 North Range 1 west for W.C. Bowling and James Annenman. Began at a Stone said to be the North 1/2 mile Post of said section 19 thence west via  $4\frac{1}{4}^{\circ}$  via 86 Rods & 22 Lks to the N.W. cor of section made a corner and took the following witnesses Sugar 30 in 5m west 5 Lks Ash 20 in 5m South 5 Lks thence South via  $4\frac{1}{2}^{\circ}$  161 R & 2 L measured back on same line 43 R & 21 Lks made corner witness Beech 16 in N  $65^{\circ}$  E. 27 Lks Beech North  $31^{\circ}$  W 41 L Drove a stake 29 R & 11 L South of the N.W. cor of section Went back to the place of beginning 4m South 29 R & 11 Lks and drove a stake thence South 88 Rods & 13 1/2 Lks made a corner witness B Gum 8 in 5m North  $61^{\circ}$  E 7 Lks Survey made by consent of parties Ezra Perring and Edward Bowling Chain Bearers Sworn by me

W. H. en by  
M. C. Surveyor